Copyright © 2005
Mackey Mitchell Associates

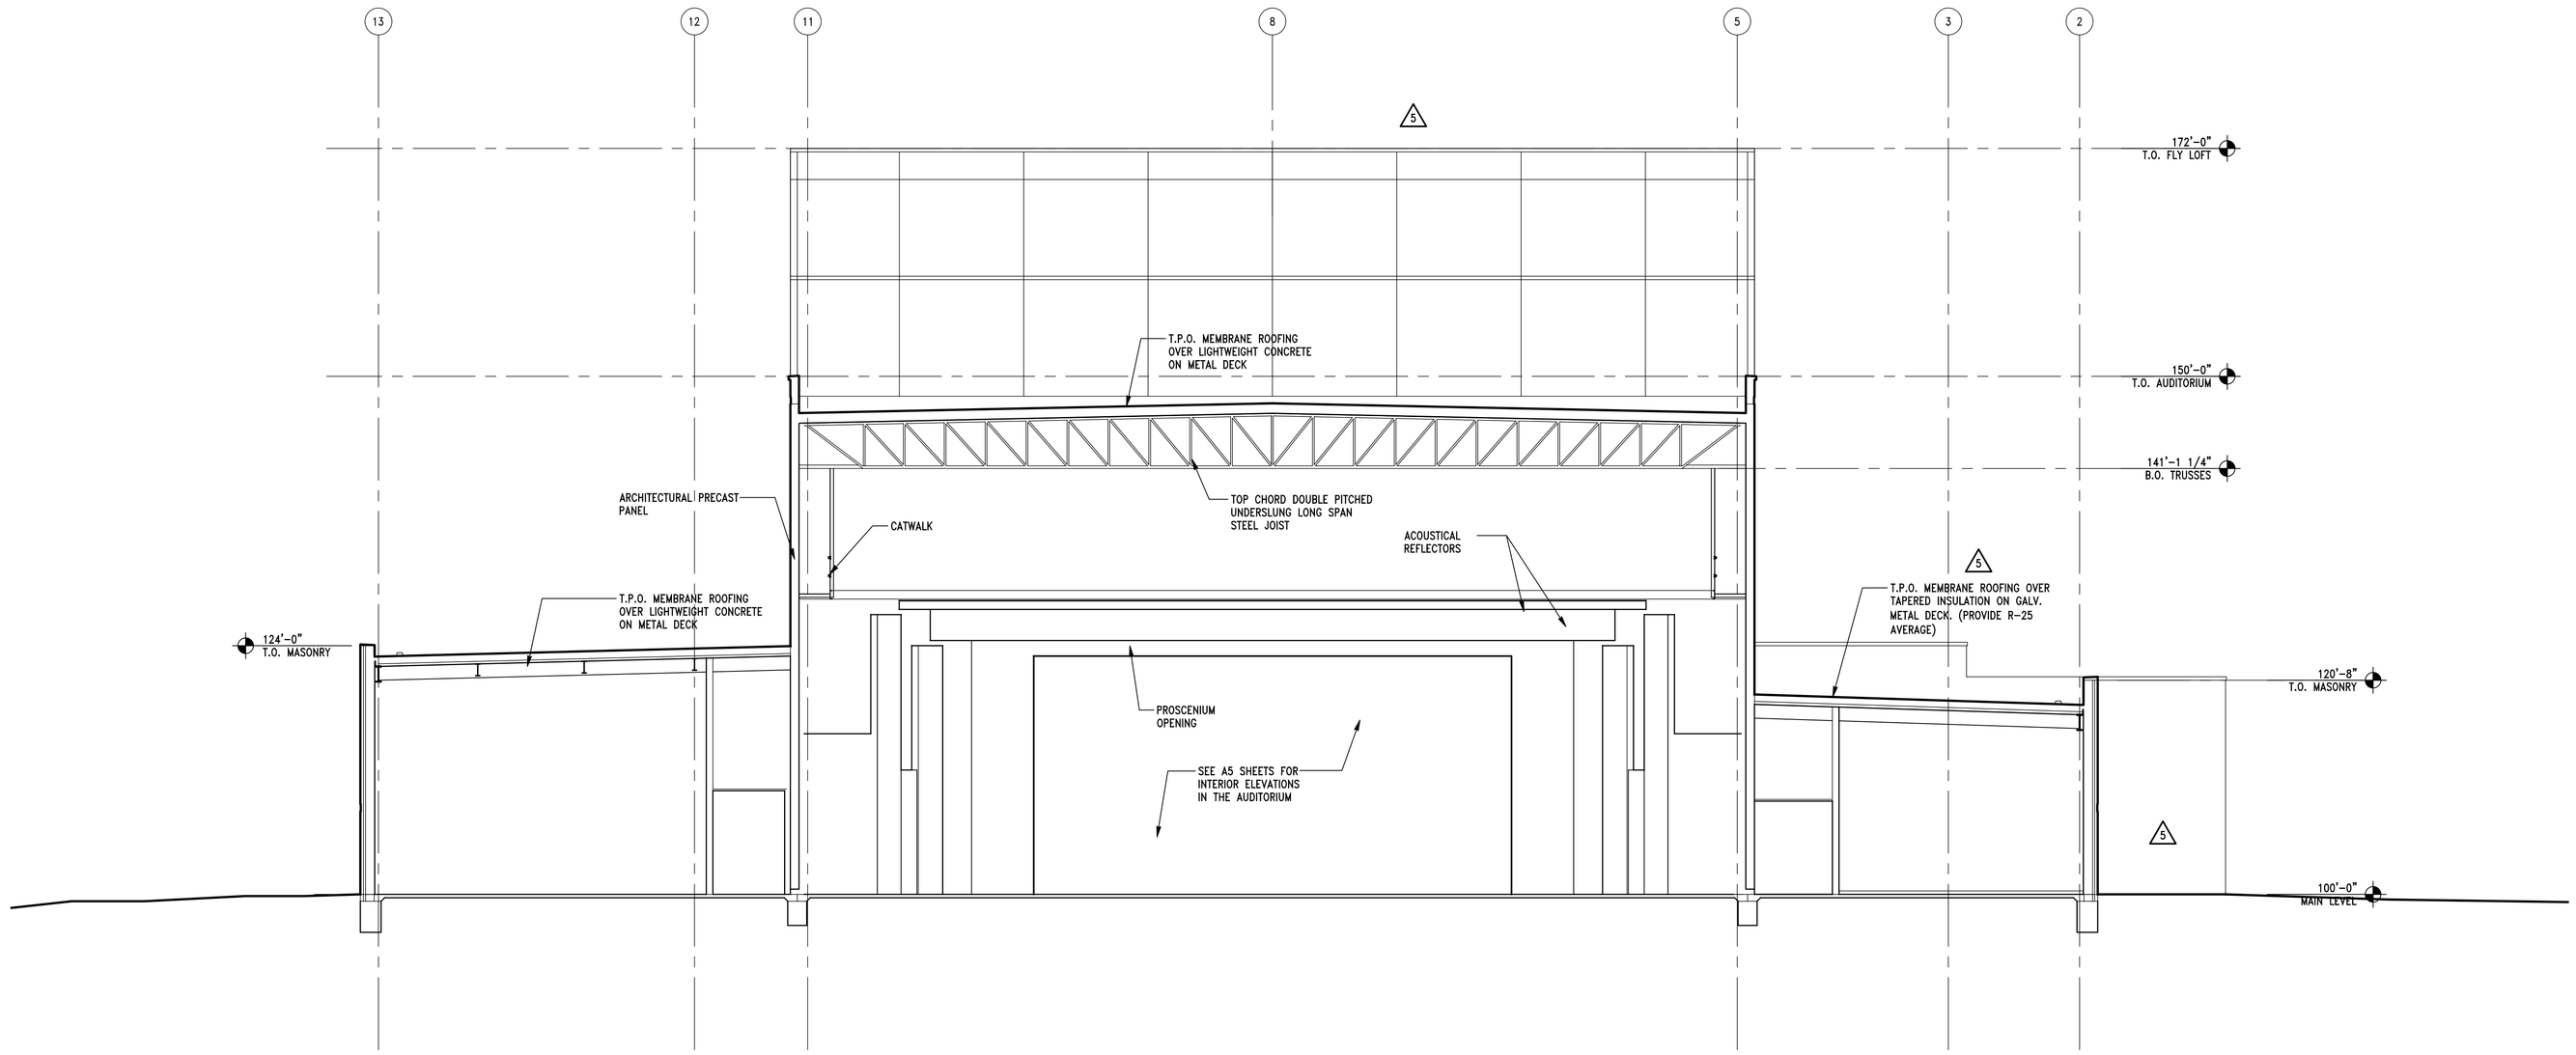

11 A3.3 **Transverse Section thru Auditorium**
Scale: 1/8" = 1'-0"

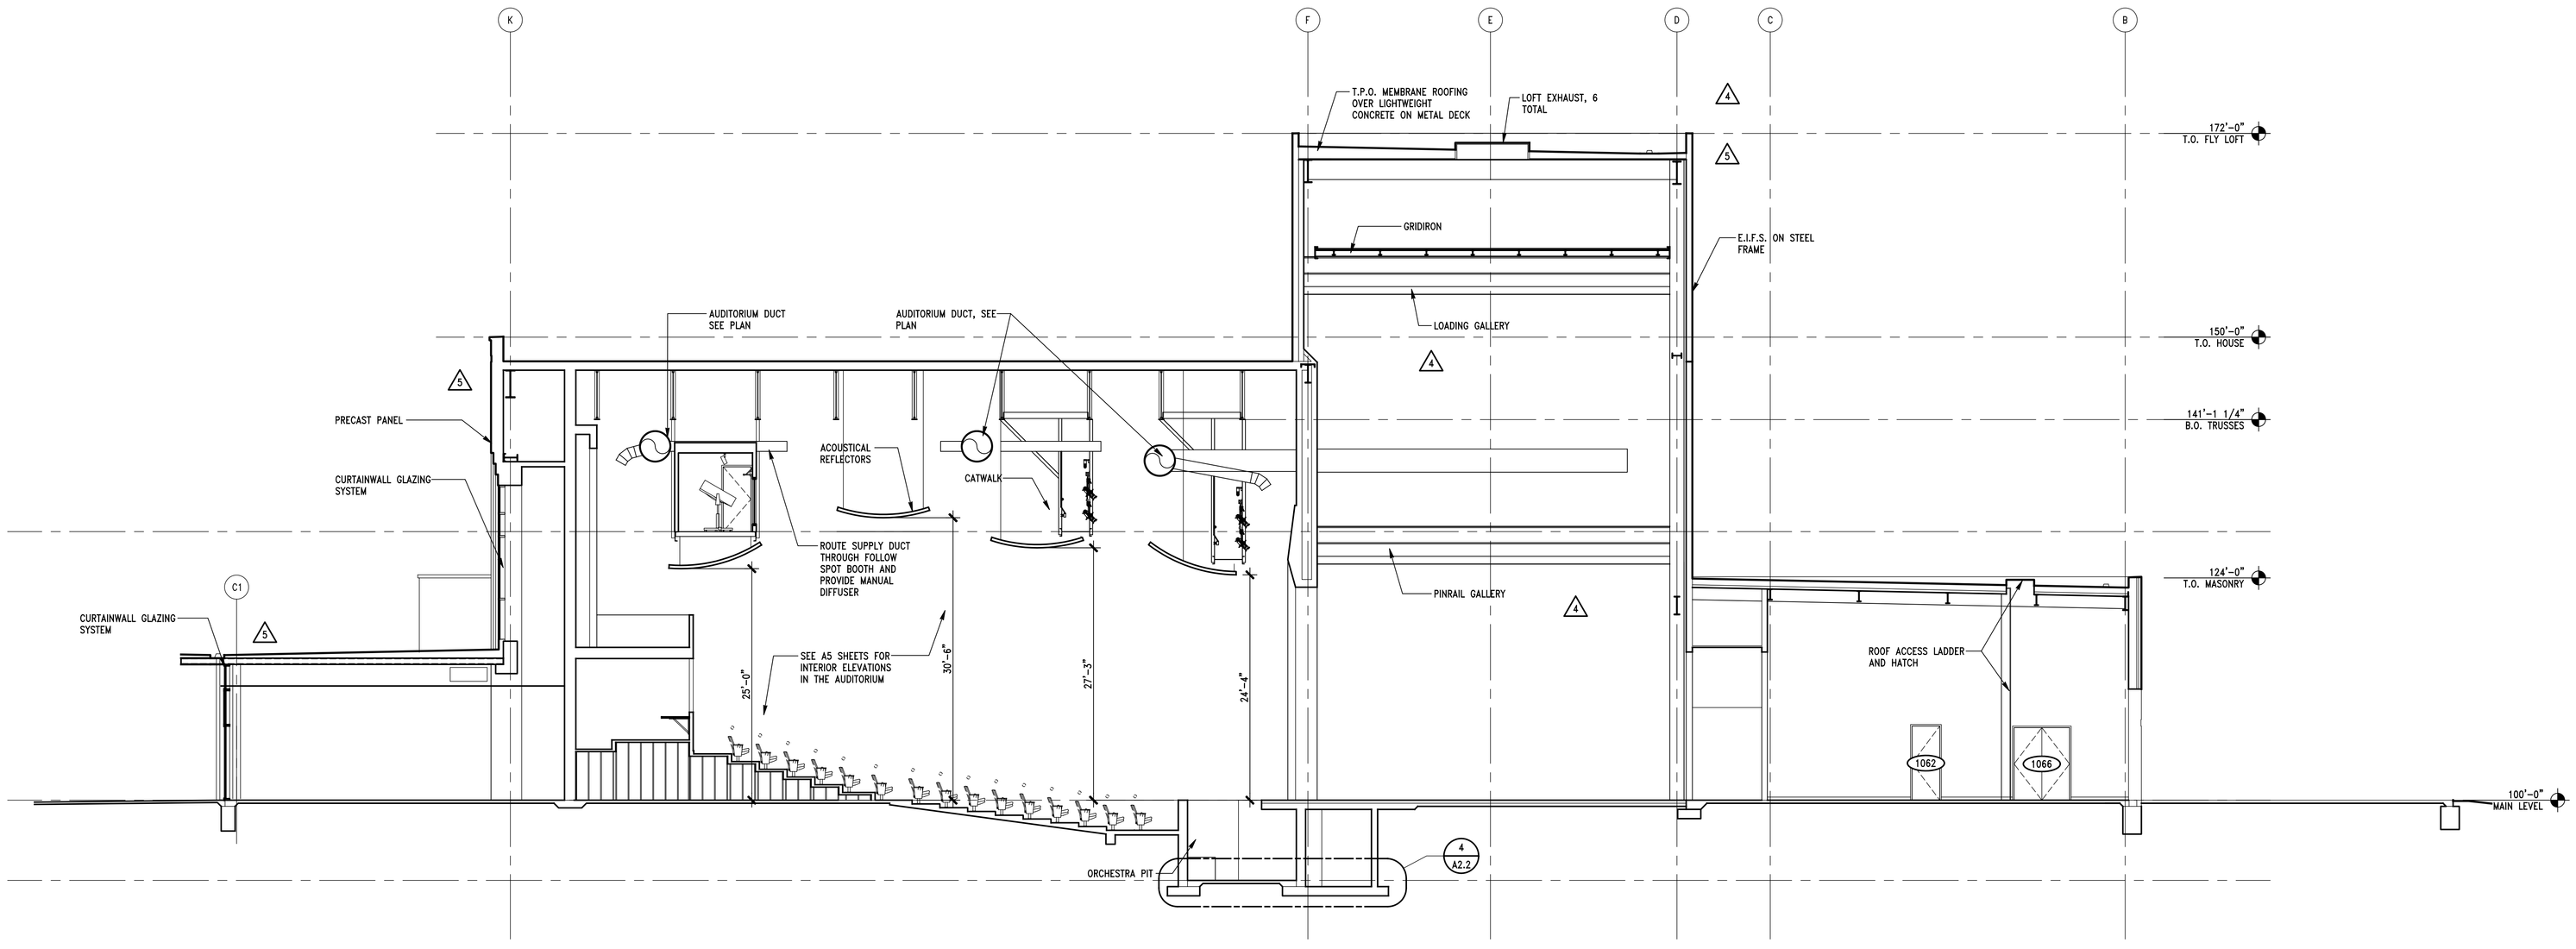

1 A3.3 **Longitudinal Section thru Auditorium and Fly Loft**
Scale: 1/8" = 1'-0"

William Tao & Associates
MEPFP Systems Consultant
Schuler Shook
Theatre Consultant
Stan Roller & Associates, Inc.
Acoustical Consultant

S.M. Wilson & Co.
Construction Manager
Thouvenot, Wade & Moerchen
Civil Engineer
Alper Audi, Inc.
Structural Engineer

Mackey Mitchell Associates
Architecture
Planning
Interiors
800 St. Louis Union Station
Suite 200
St. Louis, Missouri
63103-2257
314 421 1815
Fax 314 421 5206

Russel E. and Fern M. Hettenhausen Center for the Arts
McKendree College
701 College Road
Lebanon IL 62254

Exterior Elevations

NO.	DATE	REVISIONS
4	03/04/05	Addenda #7
5	06/15/05	Construction Issue

DRAWN BY:	CHECKED BY:
CAP	TFM
JOB NO. 03710.01	DATE Jan 24, 2005

SHEET NO.
A3.3